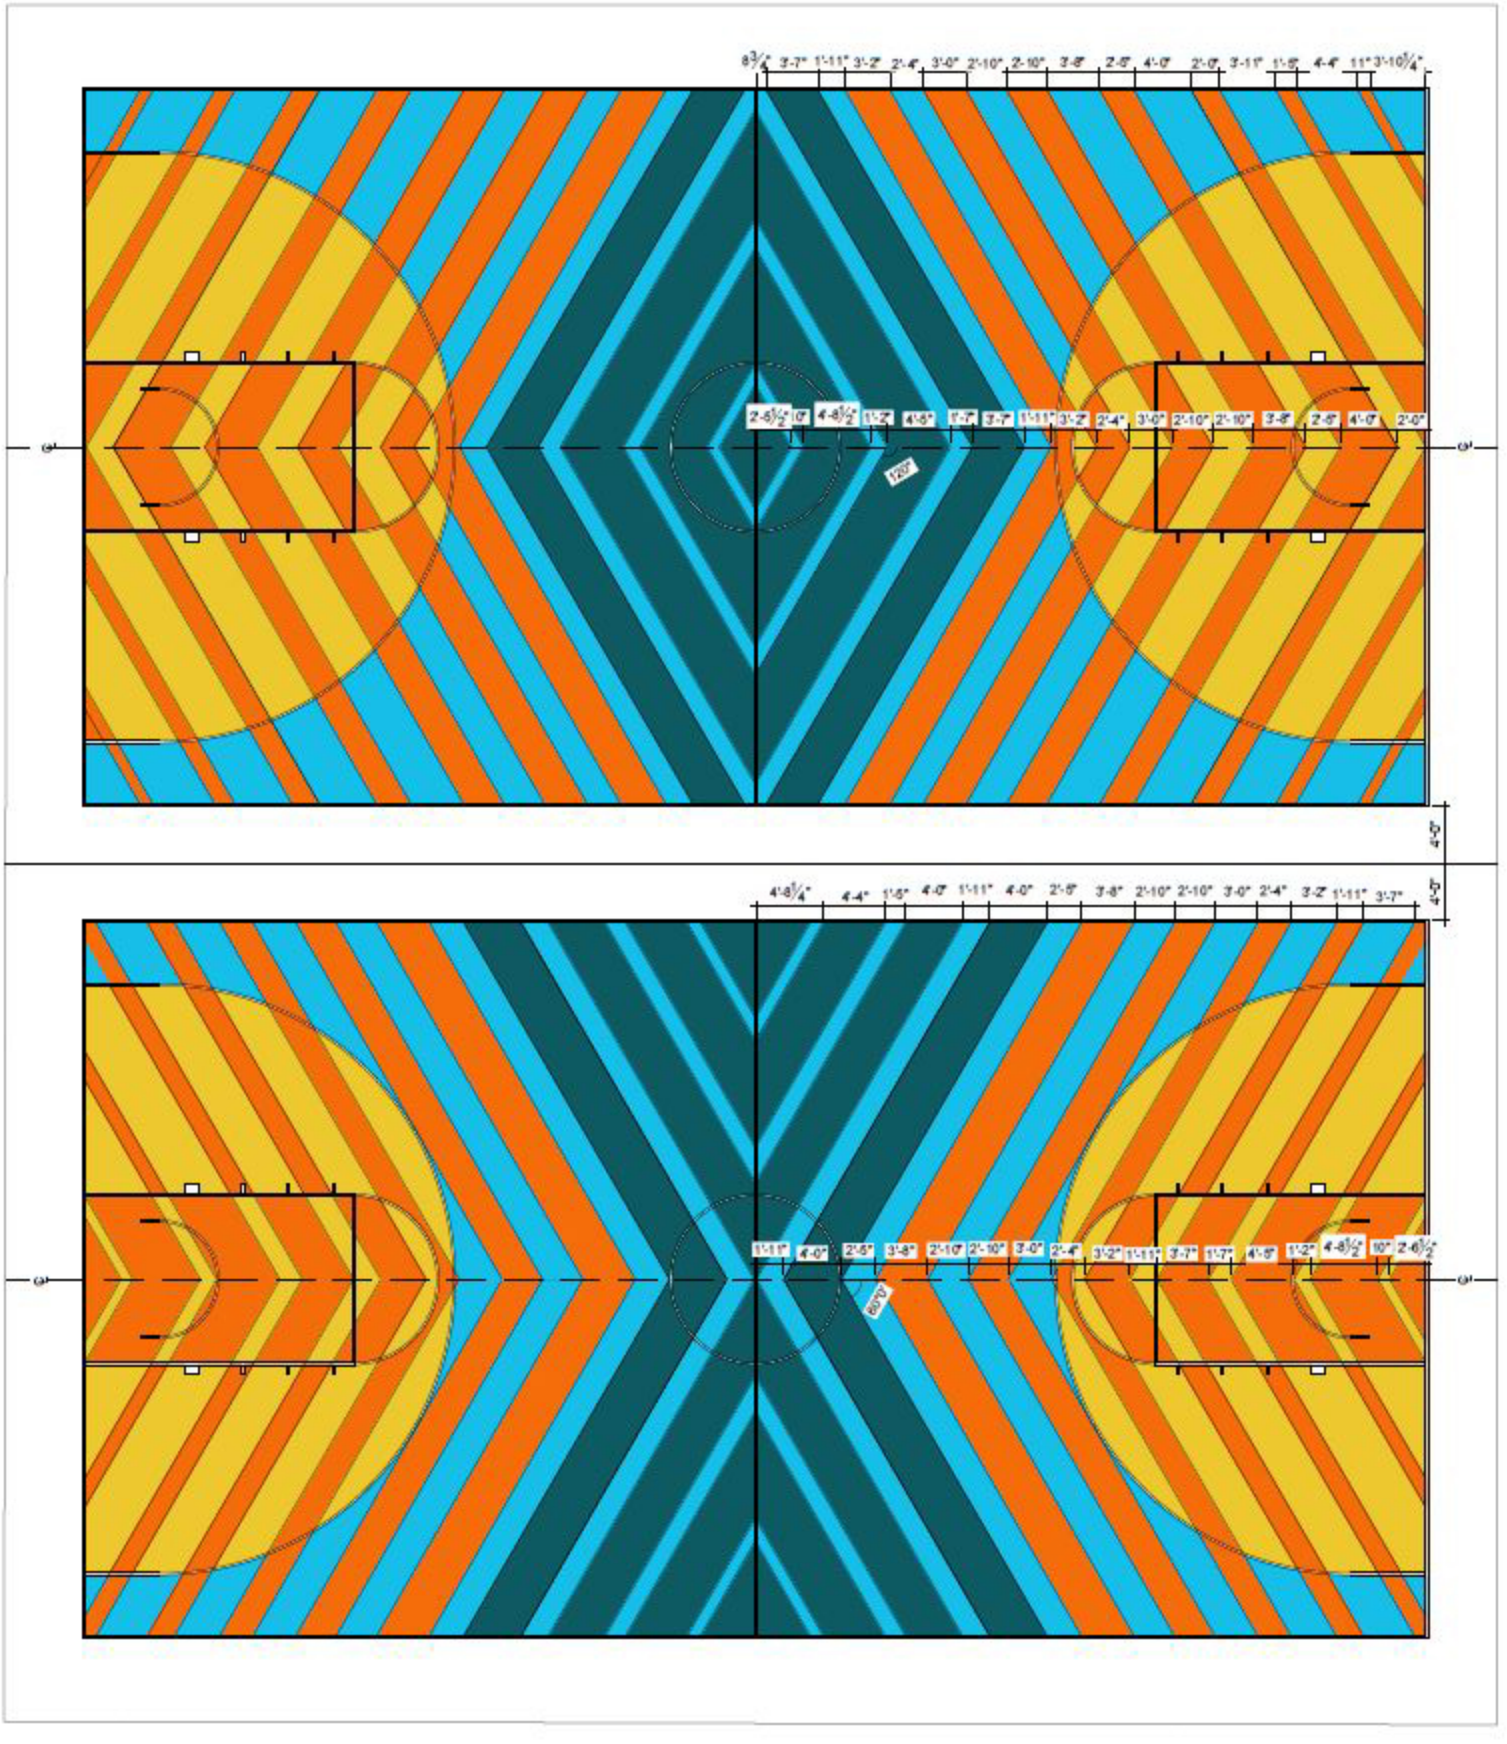

PLAN

1 BASKETBALL COURT PAINTING LAYOUT PLAN
3/16"=1'-0"